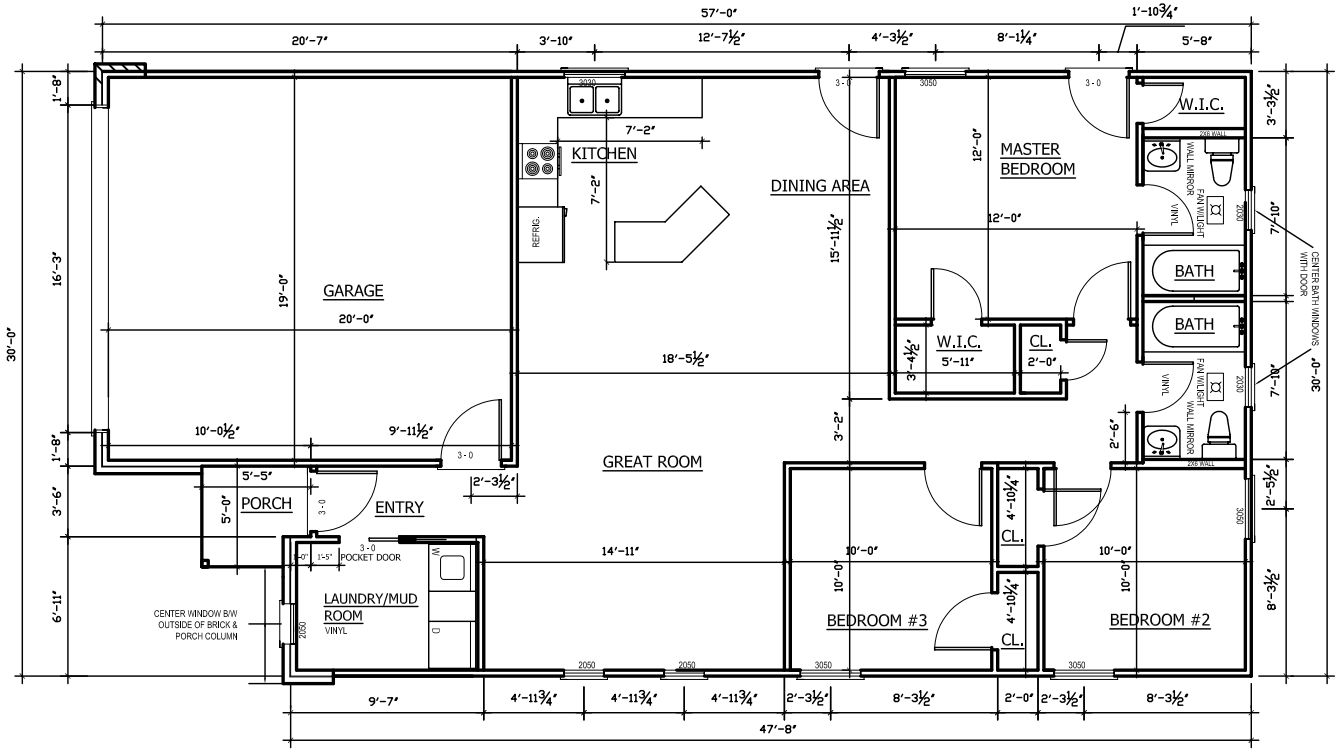

FLOOR PLAN

SCALE: 1/4" = 1'-0"

IT IS THE RESPONSIBILITY OF THE PURCHASER OF THIS PLAN TO PERFORM THE FOLLOWING BEFORE BEGINNING ACTUAL CONSTRUCTION.

1.) BUILDER OR CONTRACTOR MUST VERIFY ALL DIMENSIONS PRIOR TO CONSTRUCTION.
2.) CONTRACTOR MUST VERIFY COMPLIANCE WITH ALL LOCAL BUILDING CODES AND ORDINANCES.
3.) PLANS INDICATE LOCAITON ONLY: ENGINEERING ASPECTS SHOULD INCORPORATE ACTUAL SITE CONDITIONS IE. GRADE, SOIL TYPE, DRAINAGE, ETC.
4.) PLANS MAY NEED ADDITIONAL ENGINEERING, CAUTION MUST BE EXERCISED IN MAKING CHANGES TO THIS PLAN. ONLY QUALIFIED DESIGNERS, ARCHITECTS, CONTRACTORS OR STRUCTURAL ENGINEERS SHOULD ATTEMPT MODIFICATIONS. AS MINOR CHANGES IN ONE AREA MAY CREATE MAJOR PROBLEMS IN OTHER AREAS.

HOMES BY: DAVID JONES
JONES Management Group, LLC
1328 Versailles Rd.
Lexington, KY 40504
Ph: (859) 219-0814 Fax:(859) 219-0188

PROJECT: GARDEN MEADOWS #4
JOB ADDRESS: GARDEN MEADOWS

NOTE: THIS PLAN MAY NOT BE COPIED OR USED WITHOUT EXPRESS WRITTEN PERMISSSION FROM DAVID JONES

FOOTAGE INFORMATION	
FIRST FLOOR:	1171 SQ. FT.
SECOND FLOOR:	SQ. FT.
TOTAL LIVING:	1171 SQ. FT.
GARAGE:	380 SQ. FT.

DATE: 08-23-06
HOUSE TYPE: BRICK VENEER W/ VINYL SIDING
TITLE: FLOOR PLAN
DRAWN BY: D. WITTLER
SHEET NO.: 1

A-1